


Tasman Highway Upgrades

Preliminary Design - For Consultation Purposes

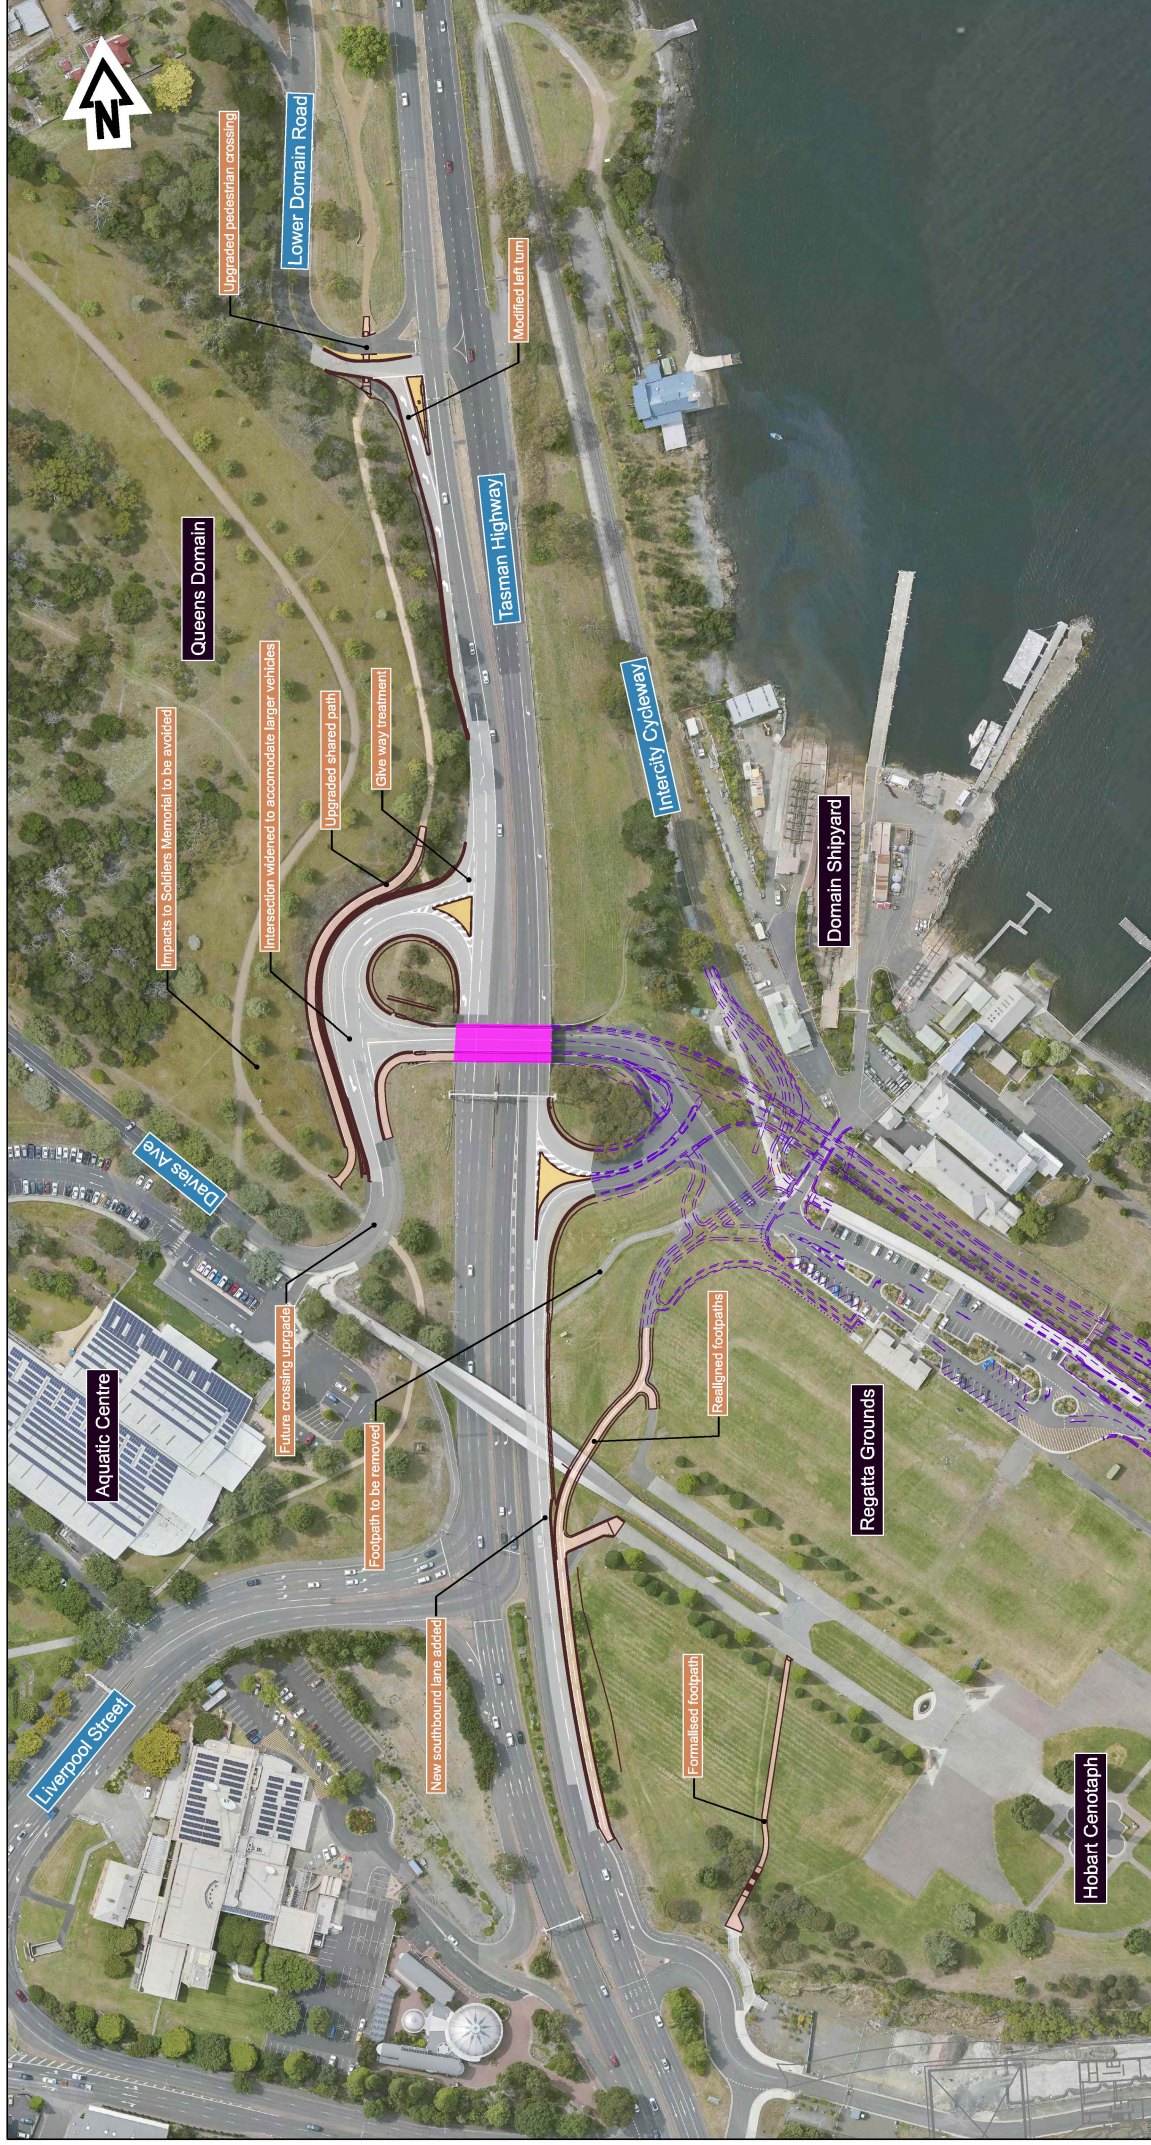

Site Layout